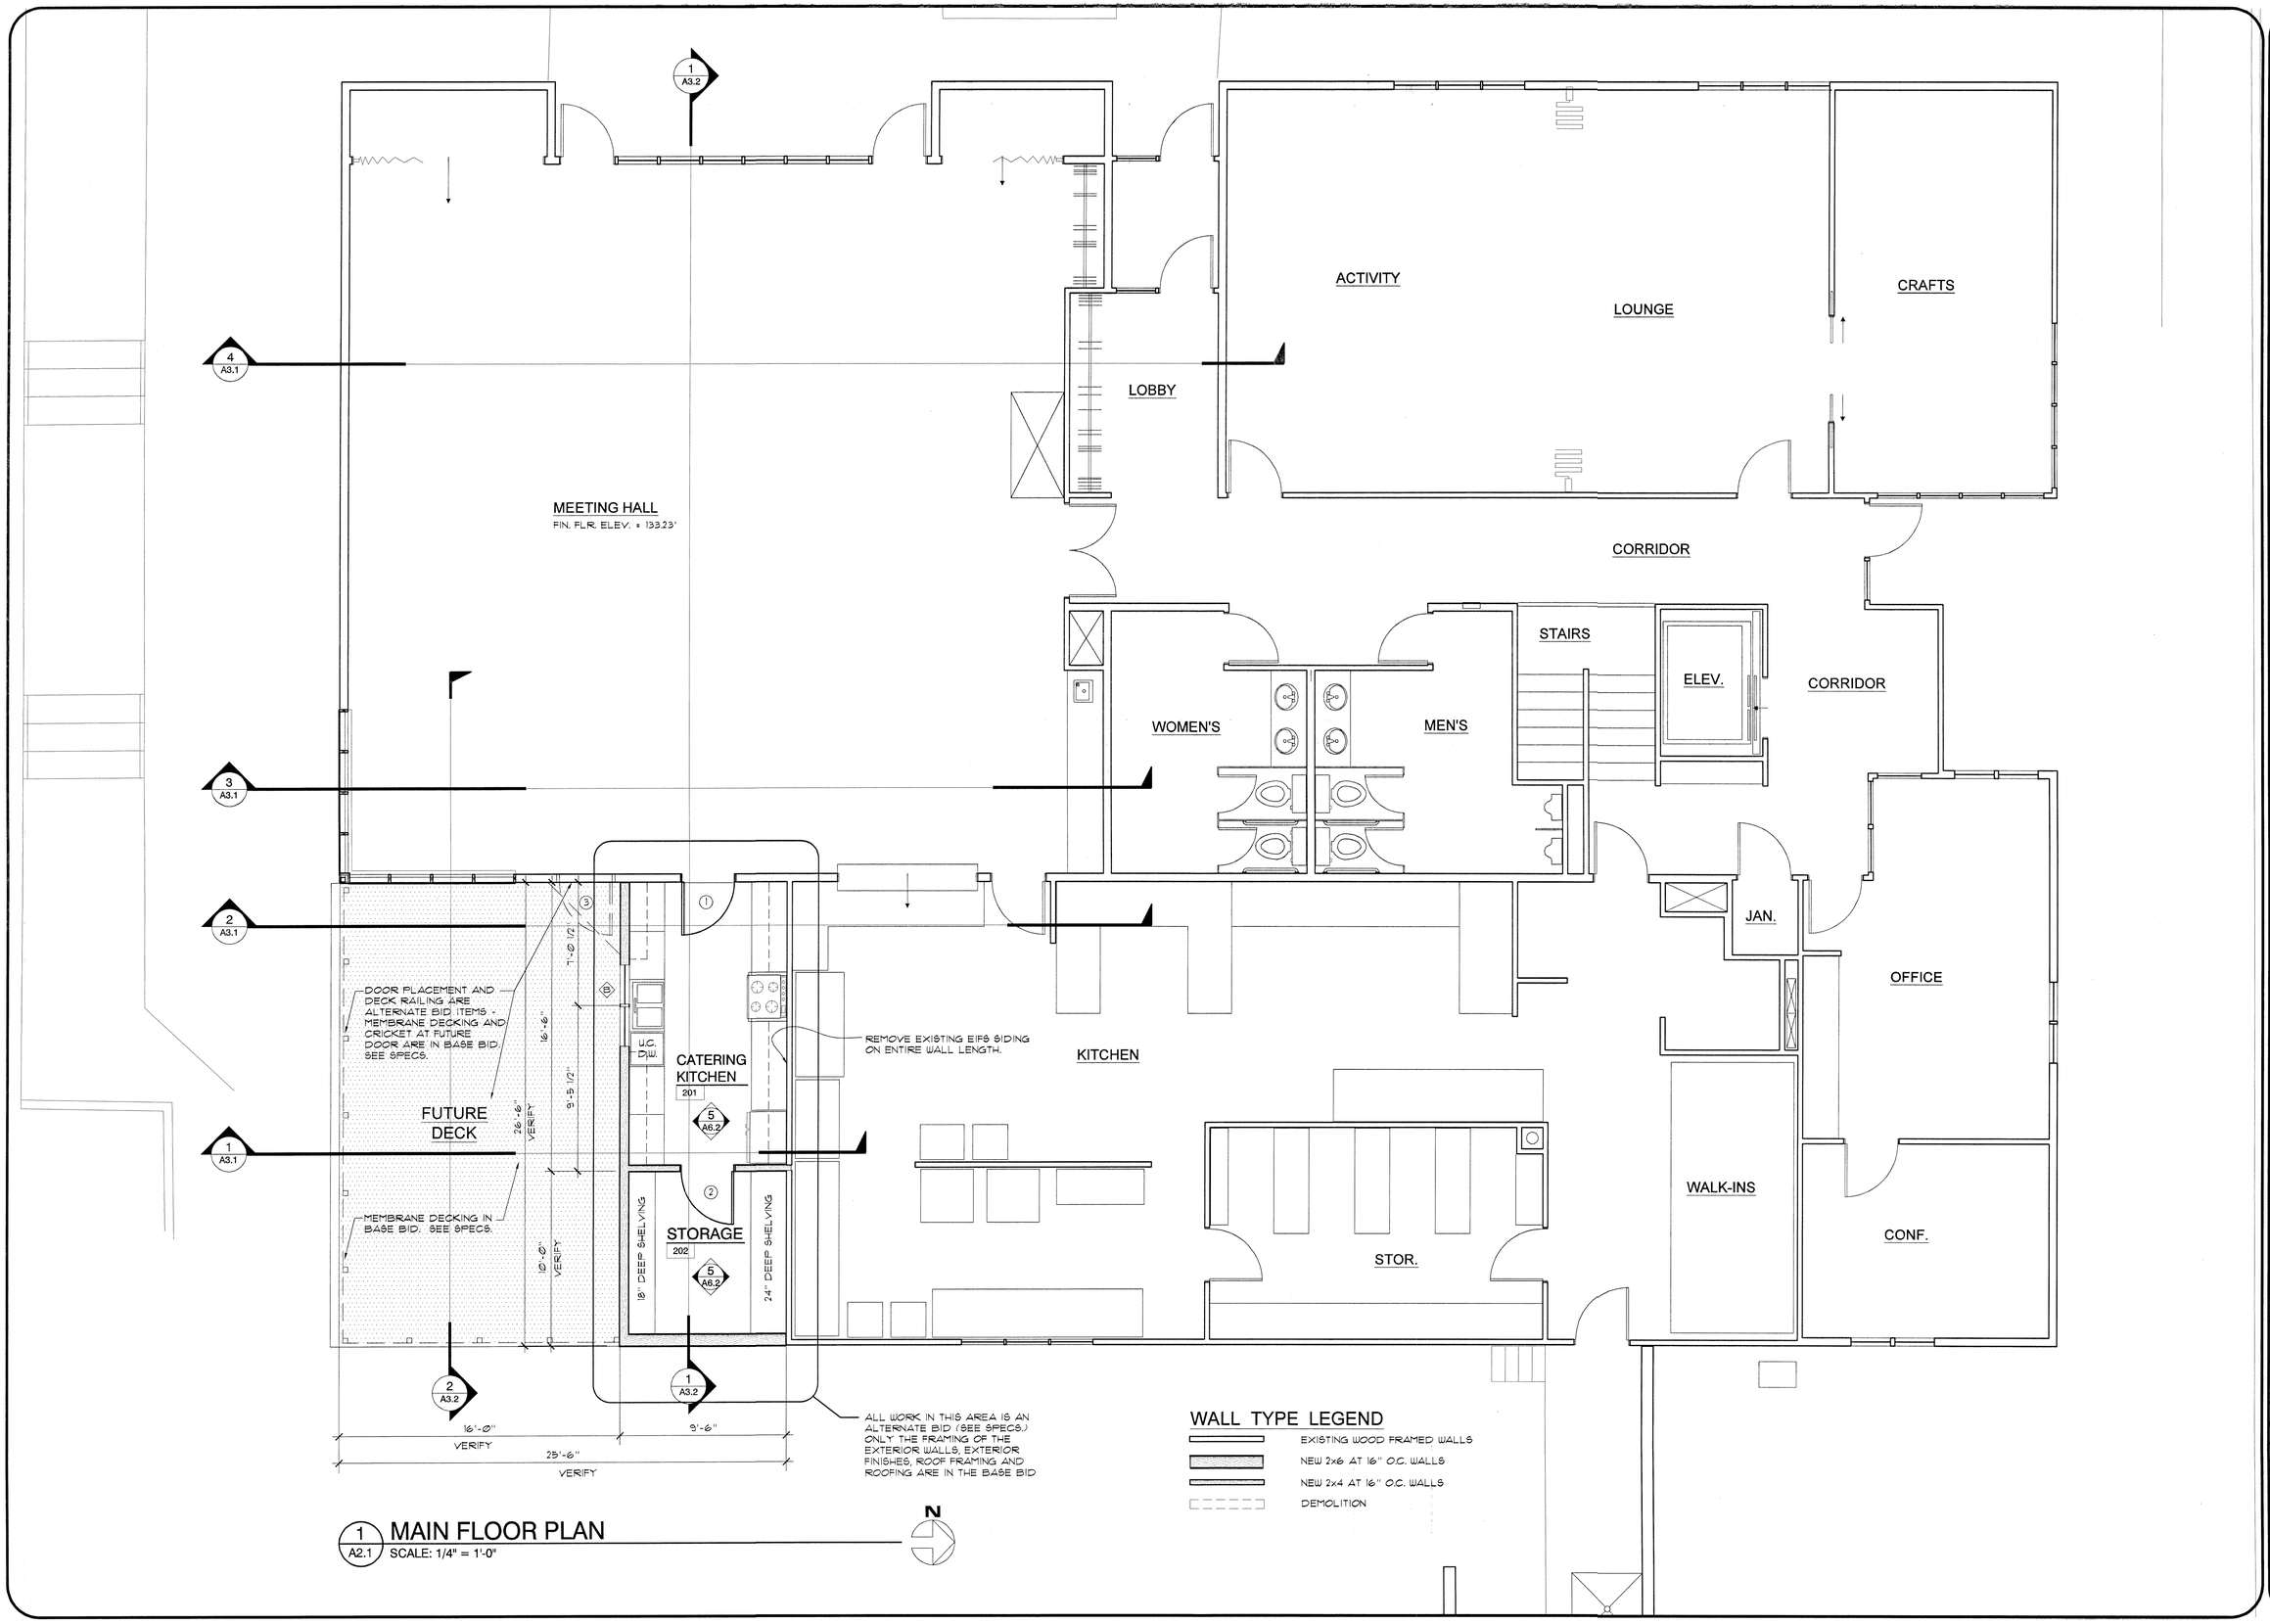

1 A2.1 MAIN FLOOR PLAN
SCALE: 1/4" = 1'-0"

HGE INC
ARCHITECTS, ENGINEERS, SURVEYORS, & PLANNERS
375 Park Avenue/Coos Bay, Oregon 97420 (541) 269-1166
19 N. W. Fifth Avenue/Portland, Oregon 97209 (503) 222-1687

SHEET TITLE: MAIN FLOOR PLAN

PROJECT: SENIOR CENTER REMODEL
CITY OF NEWPORT
20 SE 2nd STREET, NEWPORT, OREGON

REGISTERED ARCHITECT 2840 JOSEPH A. BLACK COOS BAY, OREGON STATE OF OREGON

PROJECT NO. 08.04

DATE: NOV. 2009

REVISIONS

DATE	BY

DRAWN BY:

SHEET NO. A2.1

FILE No. H:\Architecture\Jobs\08.04 Newport Senior Center Remodel\1 Drawings\Construction Documents\A2.1-A2.2 Floor Plans.dwg 04/05/10 17:40 - John Rice